MINERAL SPRINGS.

Saint Joseph County MICHIGAN

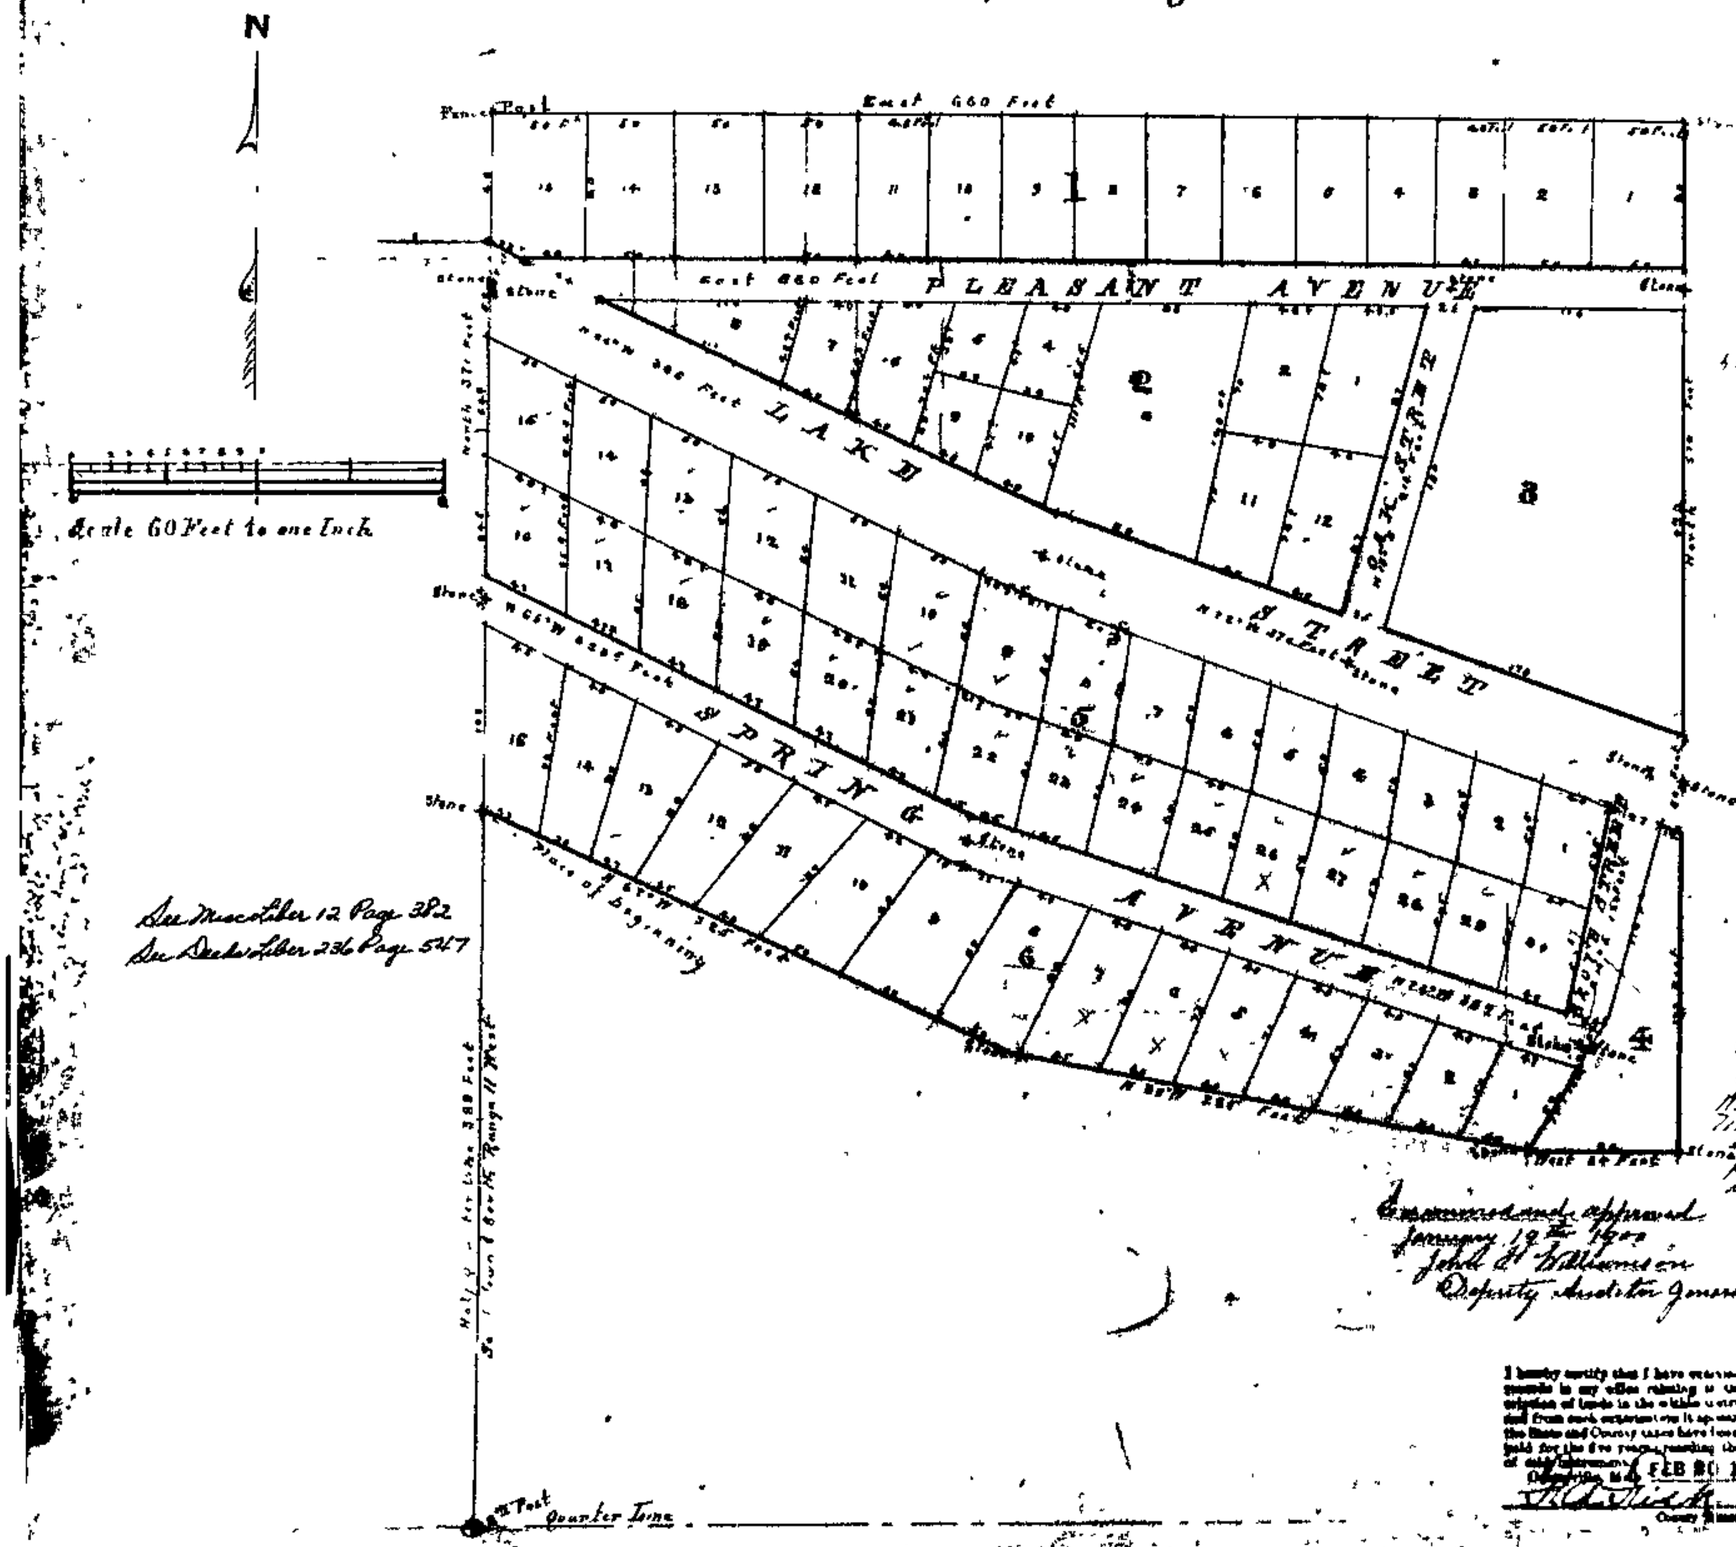

See Misc Liber 12 Page 382
See Deeds Liber 236 Page 547

DESCRIPTION and DEDICATION

MINERAL SPRINGS [illegible]

[illegible] L S

Helene [illegible] L S

[illegible] County of St Joseph [illegible] [illegible] known to me [illegible] instrument and [illegible] free act and [illegible]

[illegible] Notary Public

I hereby certify that the plat hereon delineated is a correct one and that permanent monuments consisting of a post and stones marked thus + have been planted at all points marked thus + as thereon shown [illegible] in the boundaries of the land platted and at all intersections of streets and of streets and Alleys

[illegible] McLoughlin C.E.
Surveyor

State of Michigan
County of St Joseph
We Henry [illegible] Register of Deeds and William McLoughlin Surveyor hereby certify that we have each carefully compared this copy with the original plat of Mineral Springs and that it is an exact copy thereof and of the whole of the original map or plat

Henry [illegible] Register of Deeds
William McLoughlin Surveyor

Examined and approved
January 19th 1900
John H Williamson
Deputy Auditor General

I hereby certify that I have examined the records in my office relating to the description of lands in the within instrument and from such examination it appears that the State and County taxes have been fully paid for the five years preceding the date of said instrument.
Coldwater, Mich. FEB 20 1900
[illegible]
County Treasurer

[illegible] 20th
day of Feby 1900
at 2 [illegible] P
in Vol
on Page
[illegible]